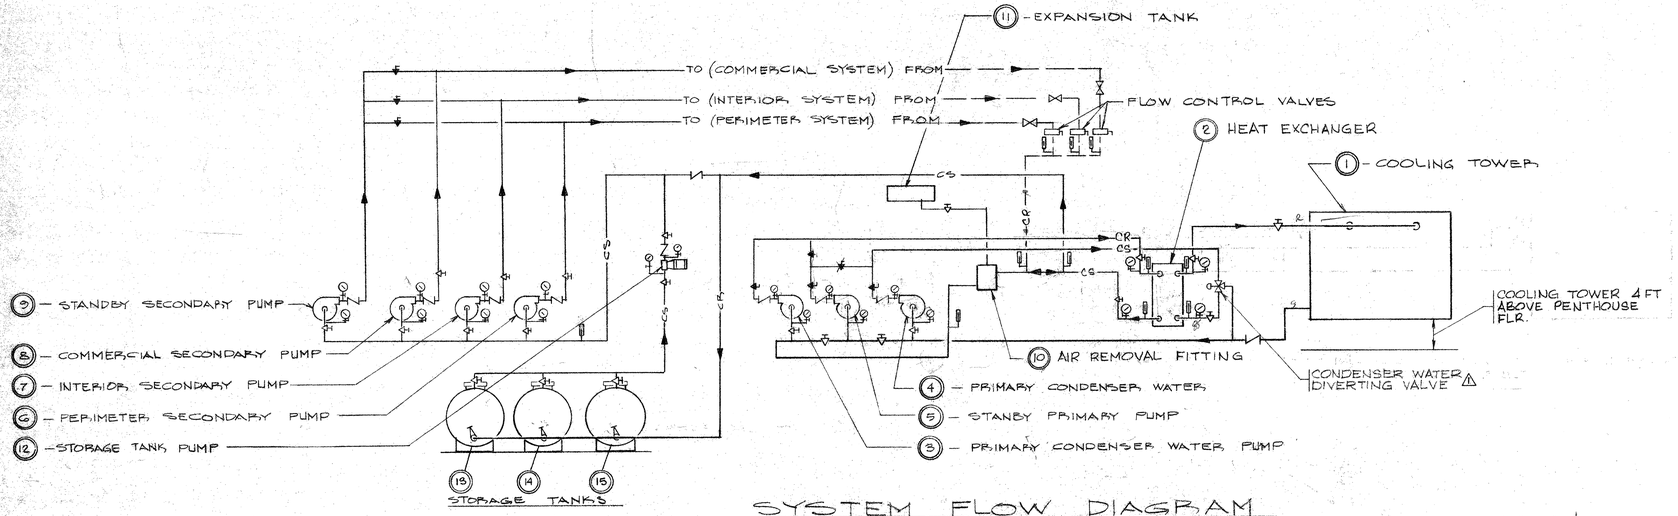

SYSTEM FLOW DIAGRAM
NOT TO SCALE

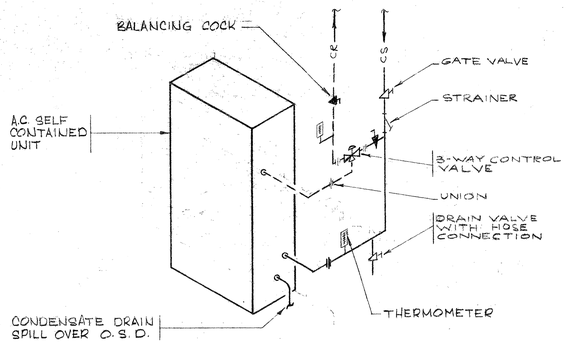

A.C. SELF CONTAINED UNIT PIPING HOOK-UP
NOT TO SCALE

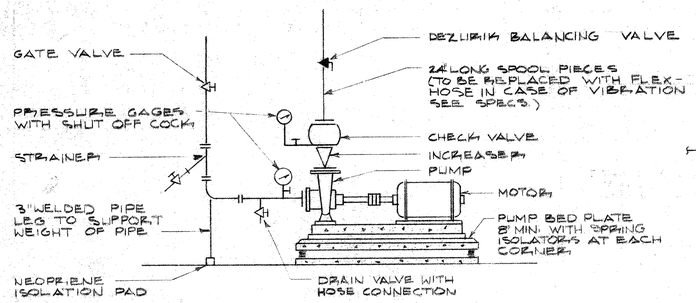

END SUCTION PUMP DETAIL
NOT TO SCALE

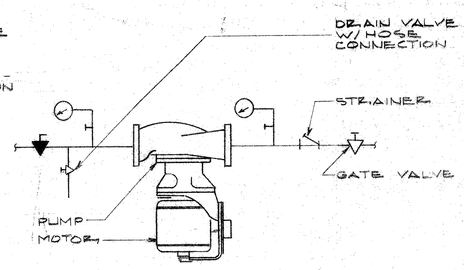

IN-LINE PUMP DETAIL
NOT TO SCALE

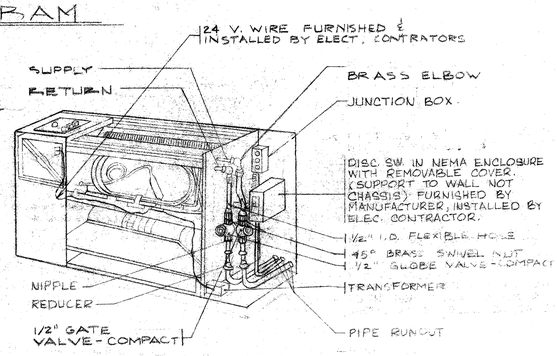

PERIMETER HEAT PUMP PIPING HOOK-UP DETAIL
NOT TO SCALE

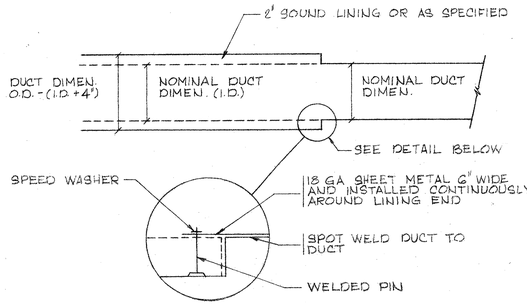

SOUND LINING DETAIL
NOT TO SCALE

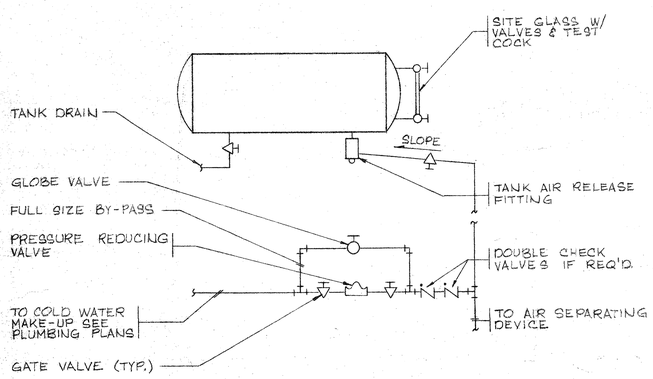

EXPANSION TANK
NOT TO SCALE

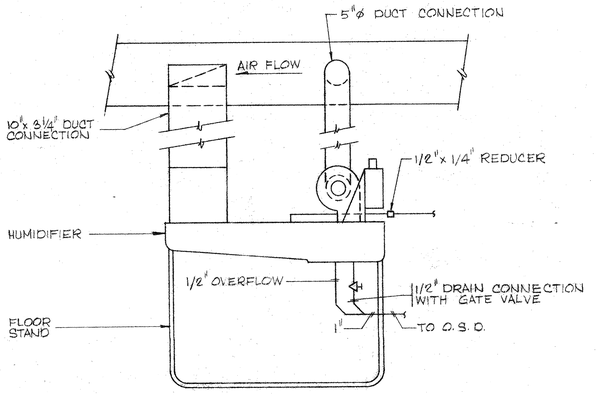

EVAPORATIVE PAN TYPE HUMIDIFIER CONNECTION DETAIL
NOT TO SCALE

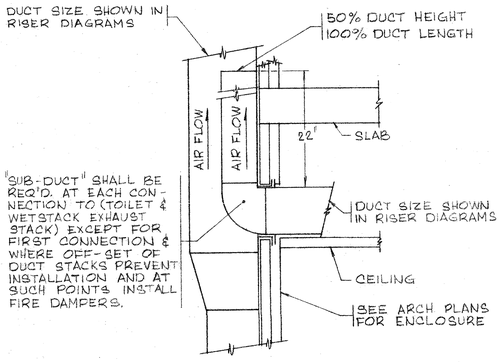

TYPICAL DETAIL OF "SUB-DUCT" IN EXHAUST STACK
NOT TO SCALE

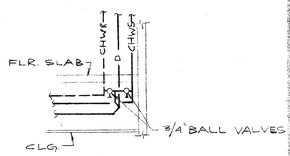

TYPICAL A/C RISER BOTTOM CONN. DETAIL
NOT TO SCALE

Bucher Meyers + Associates Inc. Architects AIA

MONTROSE CENTER OFFICE BUILDING, ROCKVILLE, MD

FLOW DIAGRAM AND DETAILS

date	revisions	dwn by
7/6/78	ADDENDUM #2 ⚠	

date 6-23-78

job number 77057

sheet number M-8